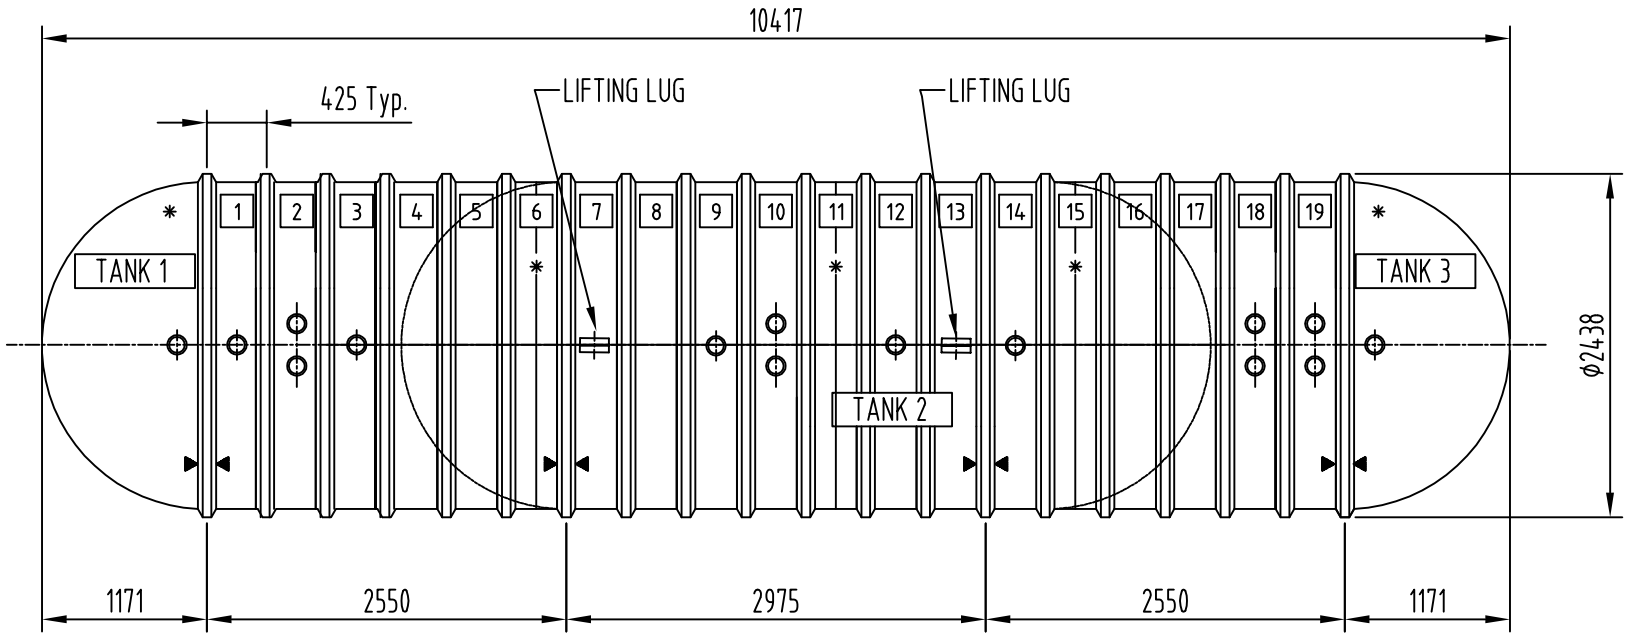

TANK 1 - 10,734 LITRES

TANK 2 - 20,858 LITRES

TANK 3 - 8,880 LITRES

▶◀ HOLD DOWN STRAP LOCATION

✱ FITTINGS CANNOT BE INSTALLED IN THESE LOCATIONS

FITTING SCHEDULE

FLAT No.	SIZE	ITEM	DESCRIPTION	Notes	No	Revision Details	By	Date
DOME	100NB	SOCKET	100NB BSP SOCKET	FIBRETANK SYSTEMS Pty Limited				
17-19	100NB	SOCKET	100NB BSP SOCKET					
18	100NB	DUPLEX	2 x 100NB BSP SOCKET					
9	100NB	DUPLEX	2 x 100NB BSP SOCKET					
8-11-12	100NB	SOCKET	100NB BSP SOCKET					
2	100NB	DUPLEX	2 x 100NB BSP SOCKET	- Tie-Down Straps to suit this tank are part no.				
1-3	100NB	SOCKET	100NB BSP SOCKET	- Deadmen to suit this tank are part no.				
DOME	100NB	SOCKET	100NB BSP SOCKET	- UNO, all sockets are BSP and are c/w striker plates under.	A	Original Issue	-	-

DRAWN: N.D	App. Weight: 1,246 kg	Construction	Type	Compartment Configuration	DRAWING NUMBER:
DATE: 3-02-05	App. Capacity: 40,472 L	DOUBLE WALL	TYPE 40	TRIPLE 10/20/10	FQ 040000-000

REVISION: A

The contractor shall provide Fibreglass Reinforced Plastic (FRP) underground storage tanks as illustrated. Sizes & fittings shall be as noted. The tanks shall be "Century-Cast" tanks as manufactured by Fibretank Systems Tanks shall be tested & installed as per current specifications and instructions.

All dimensions in millimetres. All dimensions are nominal unless a manufacturing tolerance has been specified.

THIS DRAWING & THE INFORMATION CONTAINED HEREIN IS THE PROPERTY OF FIBRE TANK SYSTEMS AND STRICTLY CONFIDENTIAL & MUST NOT BE USED OR DISCLOSED WITHOUT WRITTEN CONSENT OF FIBRETANK SYSTEMS PTY LIMITED

FIBRETANK SYSTEMS Pty Limited
PO BOX 102
CARRINGTON., NSW 2294
Ph:(02)4961-2745 Fax:(02)4962-2812