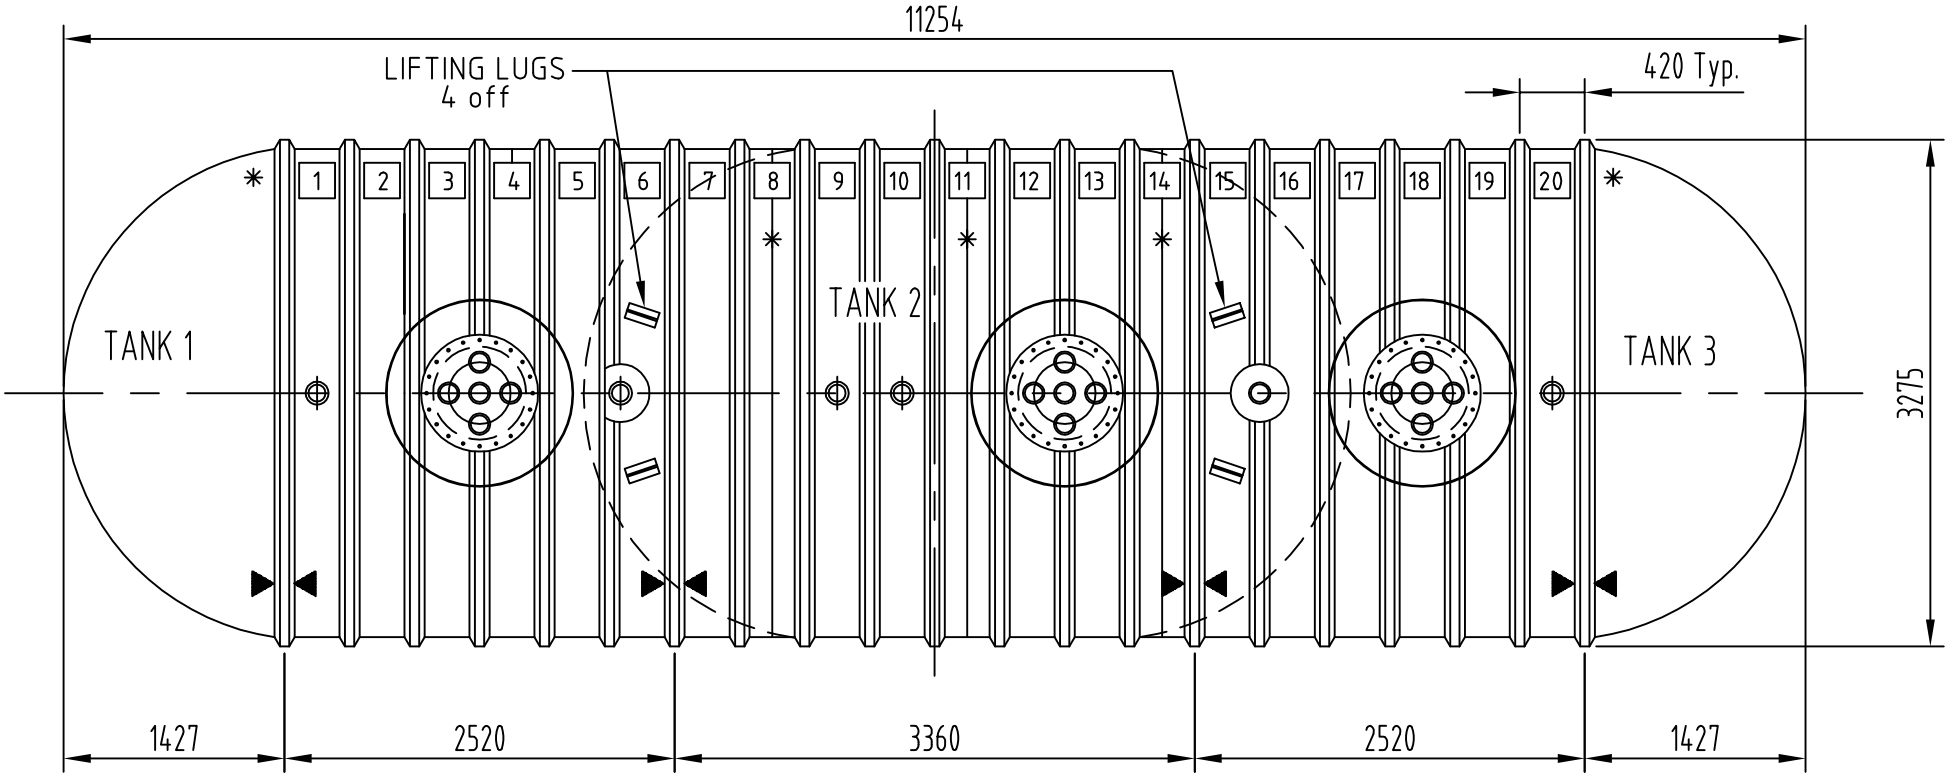

TANK 1 VOLUME = 26,184 L APPROX TANK 2 VOLUME = 32,729 L APPROX TANK 32 VOLUME = 22,911 L APPROX

PROJECT: MUDGEERABA

▶◀ HOLD DOWN STRAP LOCATION

✱ FITTINGS CANNOT BE INSTALLED IN THESE LOCATIONS

FITTING SCHEDULE

FLAT No.	SIZE	ITEM	DESCRIPTION
20	100NB	SOCKET	100NB BSP SOCKET
18-19	600NB	MANHOLE	MANHOLE c/w COVER & 5 x 100NB SOCKETS, RISER & LID
15-16	100NB	MONITOR	INTERSTICE MONITOR SOCKET
12-13	600NB	MANHOLE	MANHOLE c/w COVER & 5 x 100NB SOCKETS, RISER & LID
10	100NB	SOCKET	100NB BSP SOCKET
9	100NB	SOCKET	100NB BSP SOCKET
6	100NB	MONITOR	INTERSTICE MONITOR SOCKET
3-4	600NB	MANHOLE	MANHOLE c/w COVER & 5 x 100NB SOCKETS, RISER & LID
1	100NB	SOCKET	100NB BSP SOCKET

for TANK SOLUTIONS Pty Ltd

Notes

- Tie-Down Straps to suit this tank are part no.
- Deadmen to suit this tank are part no.
- UNO, all sockets are BSP and are c/w striker plates under.

No	Revision Details	By	Date
A	Original Issue	–	–

DRAWN: V.B.B.

DATE: 6-6-03

App. Weight: 3,446 kg

App. Capacity: 81,824 L

Construction: DOUBLE WALL

Type: TYPE 80

Compartment Configuration: TRIPLE 25/30/25

DRAWING NUMBER: FR 080000-000

REVISION: A

The contractor shall provide Fibreglass Reinforced Plastic (FRP) underground storage tanks as illustrated. Sizes & fittings shall be as noted. The tanks shall be "Century-Cast" tanks as manufactured by Fibretank Systems Tanks shall be tested & installed as per current specifications and instructions.

All dimensions in millimetres. All dimensions are nominal unless a manufacturing tolerance has been specified.

THIS DRAWING & THE INFORMATION CONTAINED HEREIN IS THE PROPERTY OF FIBRE TANK SYSTEMS AND STRICTLY CONFIDENTIAL & MUST NOT BE USED OR DISCLOSED WITHOUT WRITTEN CONSENT OF FIBRETANK SYSTEMS PTY LIMITED

FIBRETANK SYSTEMS Pty Limited
PO BOX 102
CARRINGTON., NSW 2294
Ph:(02)4961-2745 Fax:(02)4962-2812