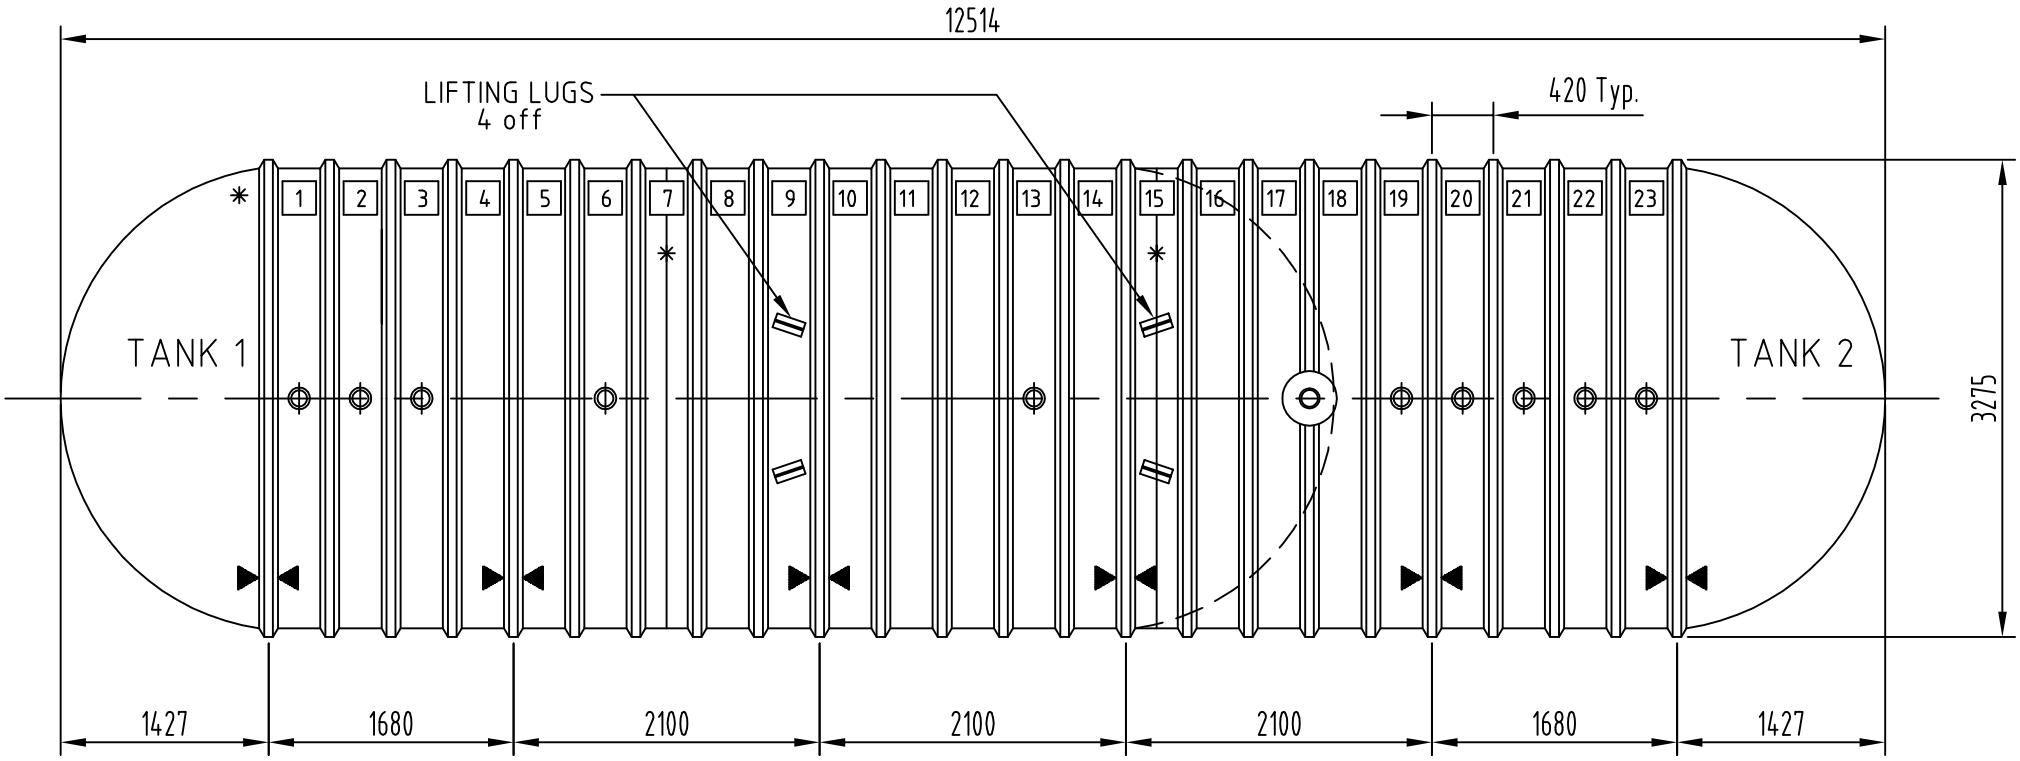

TANK 1 VOLUME = 62,186 L

TANK 2 VOLUME = 29,457 L

▶◀ HOLD DOWN STRAP LOCATION

✱ FITTINGS CANNOT BE INSTALLED IN THESE LOCATIONS

FITTING SCHEDULE

FLAT No.	SIZE	ITEM	DESCRIPTION
23	100NB	SOCKET	100NB BSP SOCKET
22	100NB	SOCKET	100NB BSP SOCKET
21	100NB	SOCKET	100NB BSP SOCKET
20	100NB	SOCKET	100NB BSP SOCKET
19	100NB	SOCKET	100NB BSP SOCKET
17-18	100NB	MONITOR	INTERSTICE MONITOR SOCKET
6 - 13	100NB	SOCKET	100NB BSP SOCKET
3	100NB	SOCKET	100NB BSP SOCKET
2	100NB	SOCKET	100NB BSP SOCKET
1	100NB	SOCKET	100NB BSP SOCKET

FIBRETANK SYSTEMS Pty Limited

Notes

- Tie-Down Straps to suit this tank are part no.
- Deadmen to suit this tank are part no.
- UNO, all sockets are BSP and are c/w striker plates under.

No	Revision Details	By	Date
A	Original Issue	–	–

DRAWN: V.B.B.

DATE: 25-07-01

App. Weight: 3,697 kg

App. Capacity: 91,643 L

Construction	Type	Compartment Configuration
DOUBLE WALL	TYPE 90	DOUBLE 60/30

DRAWING NUMBER: FK 090000-000

REVISION: A

The contractor shall provide Fibreglass Reinforced Plastic (FRP) underground storage tanks as illustrated. Sizes & fittings shall be as noted. The tanks shall be "Century-Cast" tanks as manufactured by Fibretank Systems Tanks shall be tested & installed as per current specifications and instructions.

All dimensions in millimetres. All dimensions are nominal unless a manufacturing tolerance has been specified.

THIS DRAWING & THE INFORMATION CONTAINED HEREIN IS THE PROPERTY OF FIBRE TANK SYSTEMS AND STRICTLY CONFIDENTIAL & MUST NOT BE USED OR DISCLOSED WITHOUT WRITTEN CONSENT OF FIBRETANK SYSTEMS PTY LIMITED

FIBRETANK SYSTEMS Pty Limited
PO BOX 102
CARRINGTON., NSW 2294
Ph:(02)4961-2745 Fax:(02)4962-2812