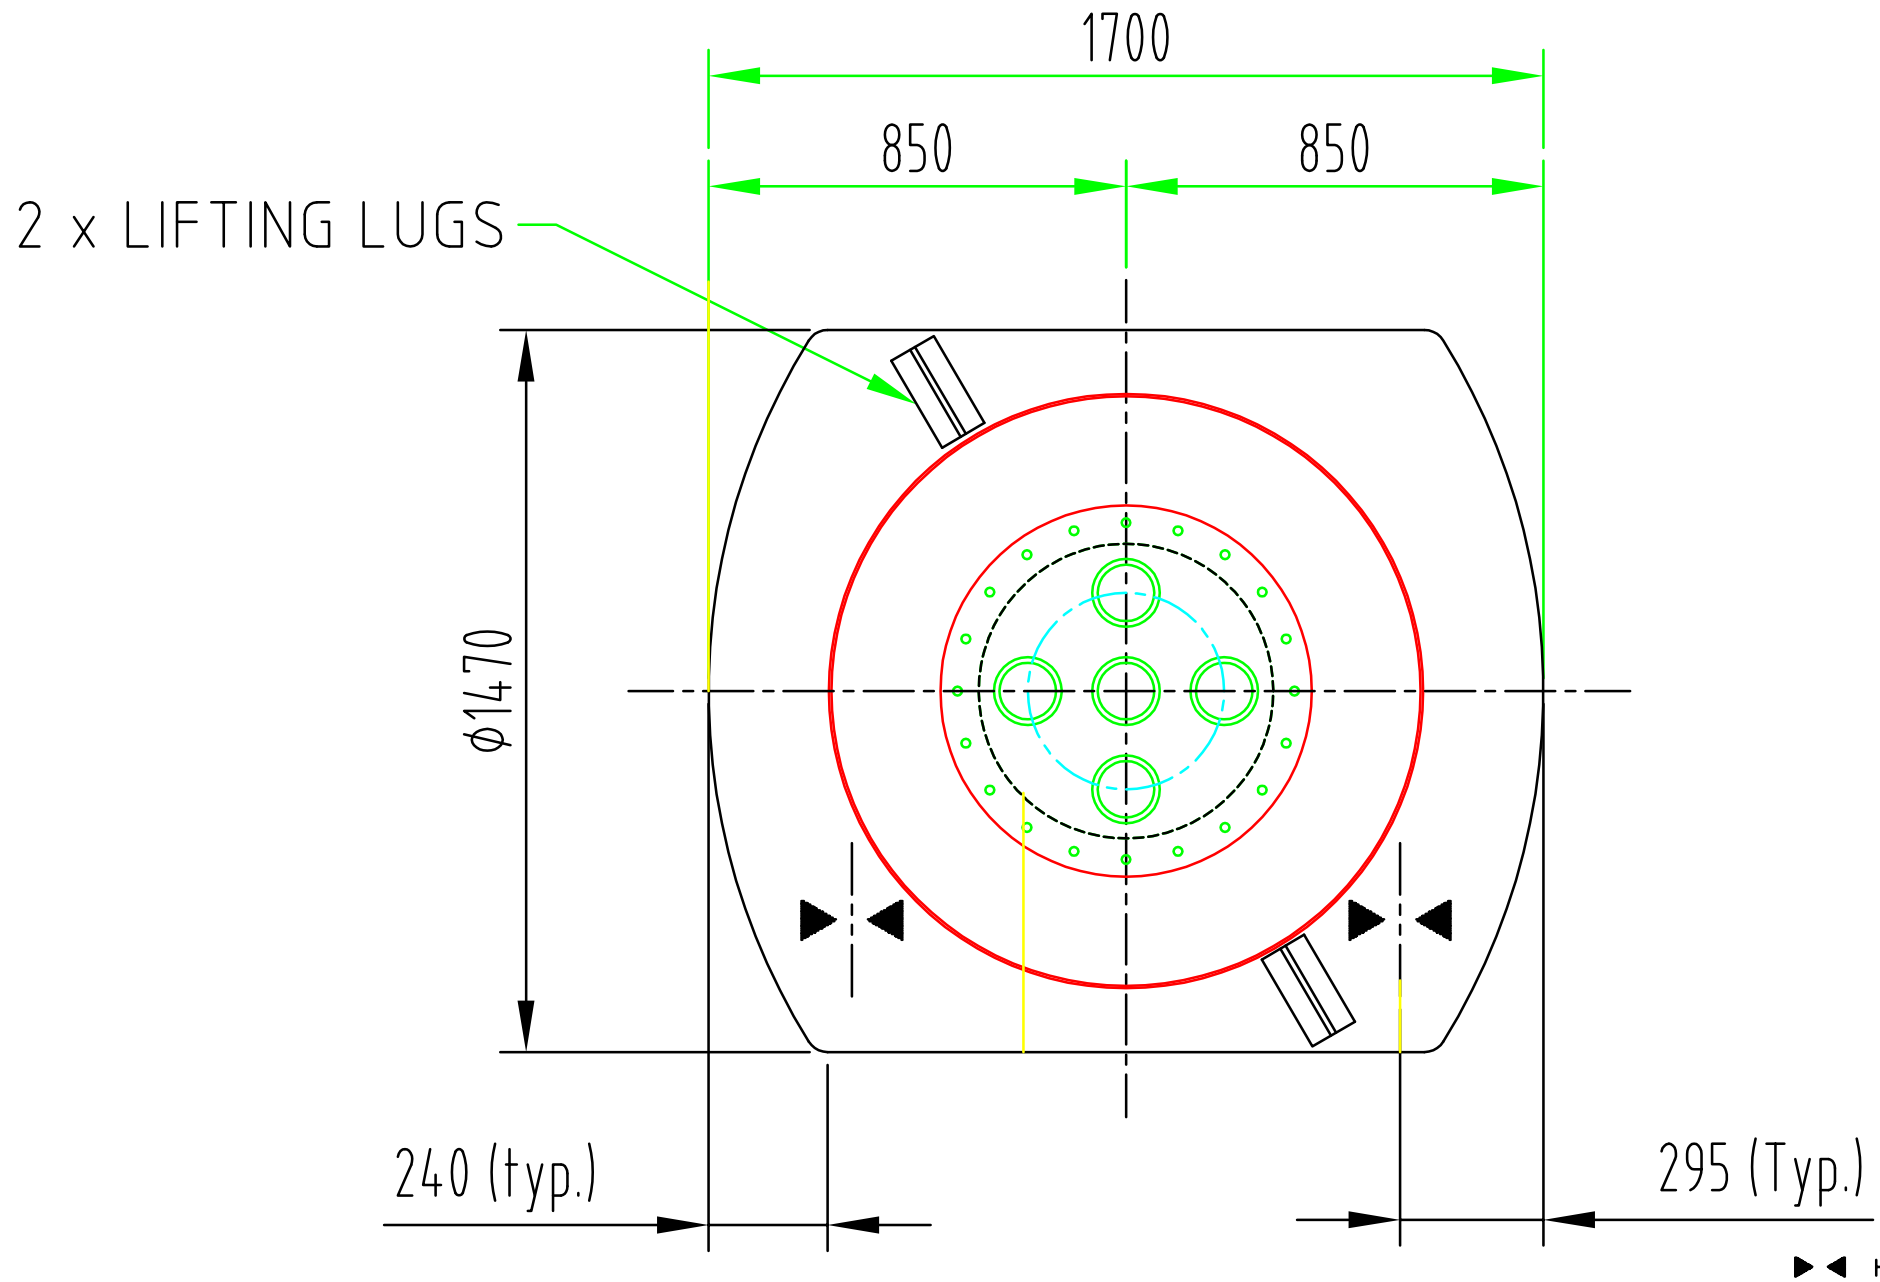

▶◀ HOLD DOWN STRAP LOCATION

✱ FITTINGS CANNOT BE INSTALLED IN THESE LOCATIONS

FITTING SCHEDULE

FLAT No.	SIZE	ITEM	DESCRIPTION
CENTRE	600NB	MANHOLE	MANHOLE c/w COVER & 5 x 100NB SOCKETS, RISER & LID

FIBRETANK SYSTEMS Pty Limited

Notes

– Tie–Down Straps to suit this tank are part no.

– Deadmen to suit this tank are part no.

– UNO, all sockets are BSP and are c/w striker plates under.

No	Revision Details	By	Date
B	DIM 240 WAS 140 DIM 295 WAS 190	V.B.B.	19-11-02
A	Original Issue	–	–

DRAWN: V.B.B.

DATE: 13-07-01

App. Weight: 170 kg

App. Capacity: 2500 L

Construction: SINGLE WALL

Type: TYPE 2

Compartment Configuration: SINGLE

DRAWING NUMBER: FP 002000-000

REVISION: B

The contractor shall provide Fibreglass Reinforced Plastic (FRP) underground storage tanks as illustrated. Sizes & fittings shall be as noted. The tanks shall be "Century-Cast" tanks as manufactured by Fibretank Systems Tanks shall be tested & installed as per current specifications and instructions.

All dimensions in millimetres. All dimensions are nominal unless a manufacturing tolerance has been specified.

THIS DRAWING & THE INFORMATION CONTAINED HEREIN IS THE PROPERTY OF FIBRE TANK SYSTEMS AND STRICTLY CONFIDENTIAL & MUST NOT BE USED OR DISCLOSED WITHOUT WRITTEN CONSENT OF FIBRETANK SYSTEMS PTY LIMITED

FIBRETANK SYSTEMS Pty Limited
PO BOX 102
CARRINGTON., NSW 2294
Ph:(02)4961-2745 Fax:(02)4962-2812