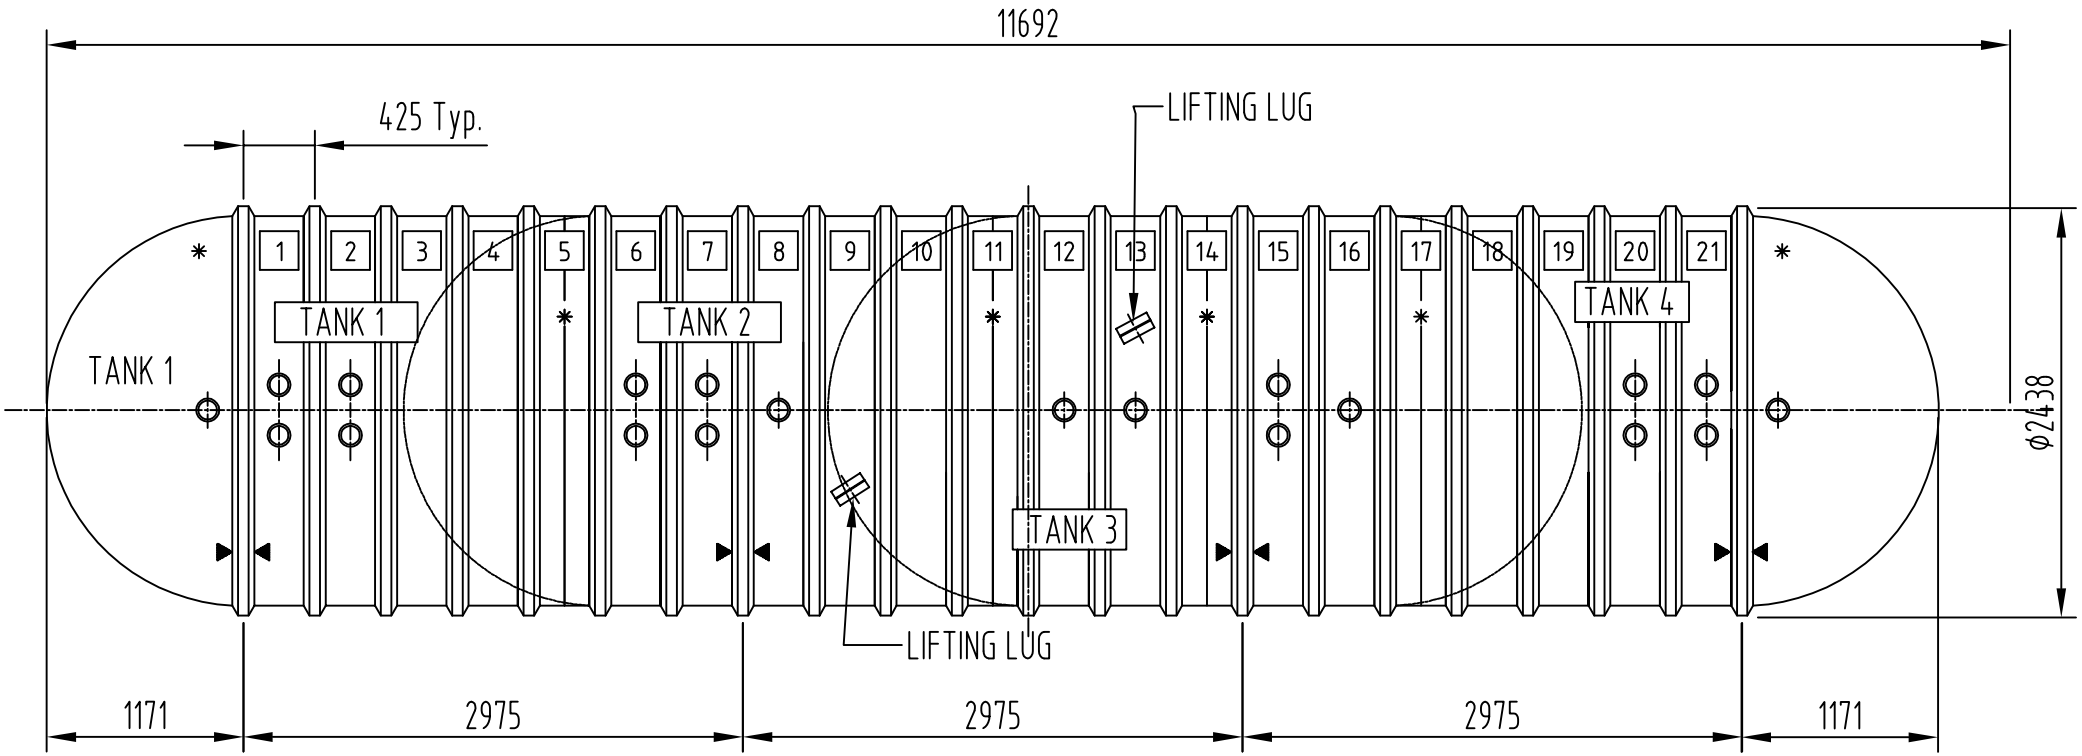

TANK 1 - 8,940 LITRES

TANK 2 - 10,728 LITRES

TANK 3 - 15,486 LITRES

TANK 4 - 8,940 LITRES

▶◀ HOLD DOWN STRAP LOCATION

✱ FITTINGS CANNOT BE INSTALLED IN THESE LOCATIONS

FITTING SCHEDULE

FLAT No.	SIZE	ITEM	DESCRIPTION
DOME	100NB	SOCKET	100NB BSP SOCKET
20 - 21	100NB	DUPLEX	2 x 100NB BSP SOCKET
13-15	100NB	SOCKET	100NB BSP SOCKET
7-8-11	100NB	SOCKET	100NB BSP SOCKET
8	100NB	SOCKET	100NB BSP SOCKET
6 - 7	100NB	DUPLEX	2 x 100NB BSP SOCKET
1 - 2	100NB	DUPLEX	2 x 100NB BSP SOCKET
DOME	100NB	SOCKET	100NB BSP SOCKET

FIBRETANK SYSTEMS Pty Limited

Notes

- Tie-Down Straps to suit this tank are part no.
- Deadmen to suit this tank are part no.
- UNO, all sockets are BSP and are c/w striker plates under.

No	Revision Details	By	Date
A	Original Issue	–	–

DRAWN: V.B.B.

DATE: 24-5-04

App. Weight: 1,366 kg

App. Capacity: 44,094

Construction	Type	Compartment Configuration
SINGLE WALL	TYPE 45	QUAD 10/10/15/10

DRAWING NUMBER: FV 045000-000

REVISION: A

The contractor shall provide Fibreglass Reinforced Plastic (FRP) underground storage tanks as illustrated. Sizes & fittings shall be as noted. The tanks shall be "Century-Cast" tanks as manufactured by Fibretank Systems Tanks shall be tested & installed as per current specifications and instructions.

All dimensions in millimetres. All dimensions are nominal unless a manufacturing tolerance has been specified.

THIS DRAWING & THE INFORMATION CONTAINED HEREIN IS THE PROPERTY OF FIBRE TANK SYSTEMS AND STRICTLY CONFIDENTIAL & MUST NOT BE USED OR DISCLOSED WITHOUT WRITTEN CONSENT OF FIBRETANK SYSTEMS PTY LIMITED

FIBRETANK SYSTEMS Pty Limited
PO BOX 102
CARRINGTON., NSW 2294
Ph:(02)4961-2745 Fax:(02)4962-2812