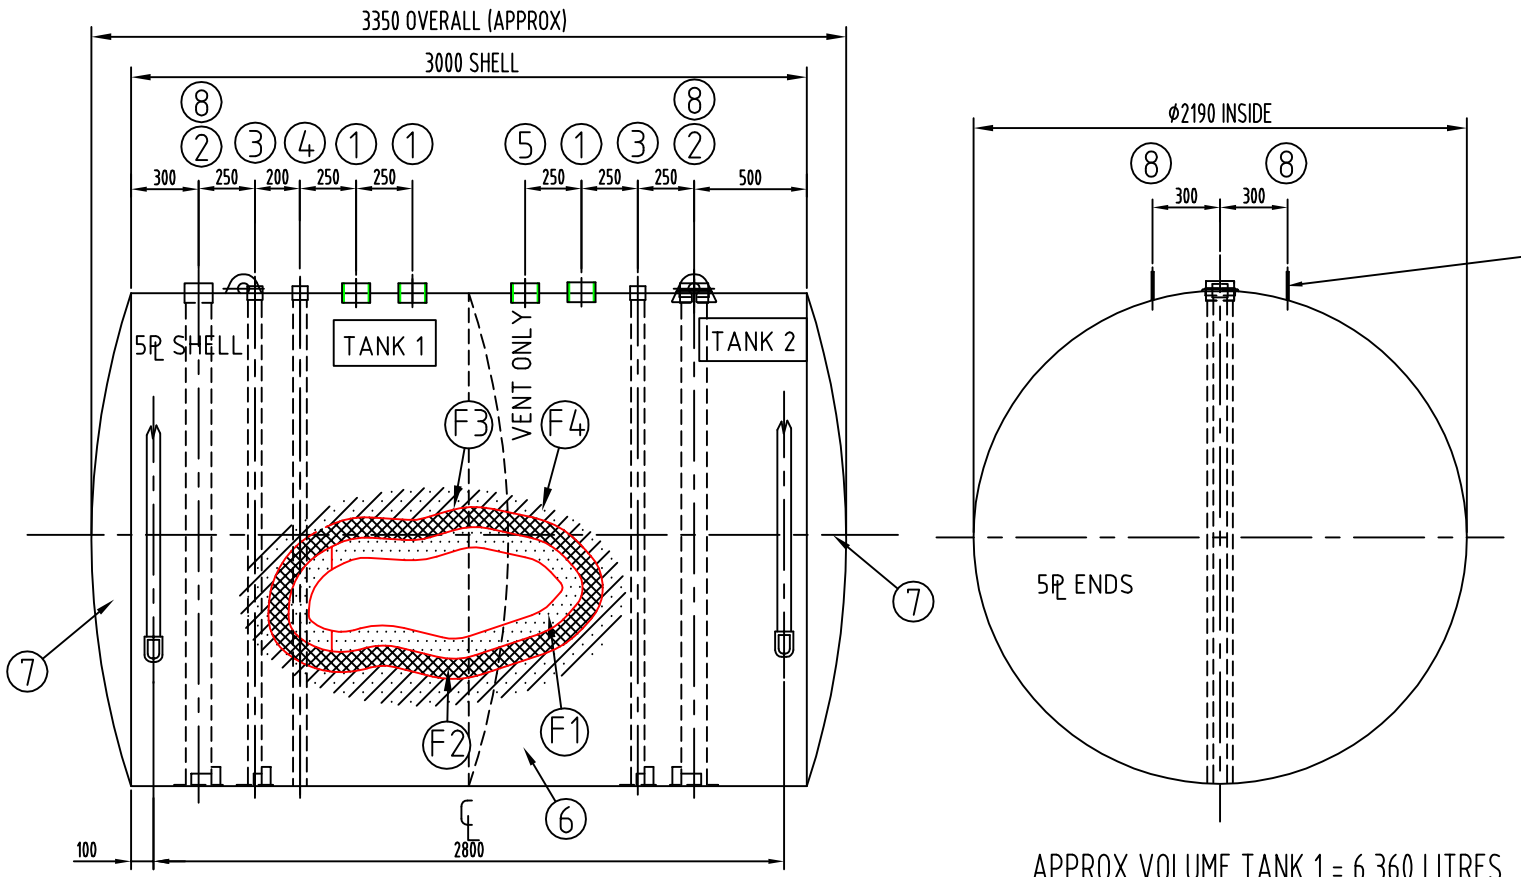

F5	RUST RED FLOWCOAT	-
F4	GLASS OWENN'S CORNINS 360 RR	-
F3	CATALYST	-
F2	AROPOL 7241 PS/PW	-
F1	TEXOPRINT MAT	-
ITEM	DESCRIPTION	WEIGHT

FIBREGLASS

APPROX VOLUME TANK 1 = 6,360 LITRES
APPROX VOLUME TANK 2 = 5,600 LITRES

NOTE:

1: VESSEL IS MANUFACTURED TO AS1692 AND AIR TESTED TO 35kPa
2: WEIGHT OF VESSEL = 1150 kg (APPROX)
3: VOLUME = 11,960 L (APPROX)

SURFACE FINISH:

INTERNAL - CLEAN AND DRY
EXTERNAL - BLAST AND PAINT MIN DFT 300 MICRONS

8	2	LIFTING LUG - 2 TONNE	-
7	3	END D&F ϕ2190 I.D x 6 PLATE	-
6	1	SHELL ϕ2190 I.D x 6 PLATE x 3000 LONG	-
5	1	100NB BLACK STEEL SOCKET (vent only)	-
4	1	50NB MONITOR PIPE	-
3	2	50NB DIP SOCKET C/W PIPE	-
2	2	100NB FILL SOCKET C/W PIPE	
1	3	100NB BLACK STEEL SOCKET	-
ITEM	QTY	DESCRIPTION	PART / SUB ASSM No.

A2	1	TOUCH UP PAINT	-
A1	2	DIPSTICK T10	SUB1020
	ACCESSORIES		PART / SUB ASSM No.

No.	REVISION DETAILS	BY	DATE
F			
E			
D			
C			
B	SCHEDULE AMENDED	N.D	7.6.05
A	ORIGINAL ISSUE	0	0

CLIENT: —

DRAWN: V.B.B.	DATE: 28-05-02
CHECKED:	DATE:
APPROVED:	DATE:
ORDER No:	No OFF: ONE (1)
SCALE: 1:20	CAD REF: SU-Steel-UG

Dimension in millimetres
All tolerancing to be to the applicable design code of manufacture, and/or client requirement.

FIBRETANK SYSTEMS PTY LIMITED
PO BOX 102
CARRINGTON N.S.W. 2294
PHONE (02) 4961-2745
FAX: (02) 4962-2812

THIS DRAWING & THE INFORMATION CONTAINED HEREIN IS THE PROPERTY OF FIBRETANK SYSTEMS AND IS STRICTLY CONFIDENTIAL & MUST NOT BE USED OR DISCLOSED WITHOUT WRITTEN CONSENT OF FIBRETANK SYSTEMS Pty LIMITED

TITLE: GENERAL ARRANGEMENT T10 SPLIT (5/5)
GLASTEEL II STORAGE VESSEL

VESSEL CLASS: N/A

ESTIMATE NUMBER: N/A

DRAWING NUMBER: JD 010000-001

SHEET SIZE: A3

JOB No:

SHEET: 1 of 1

REVISION: B